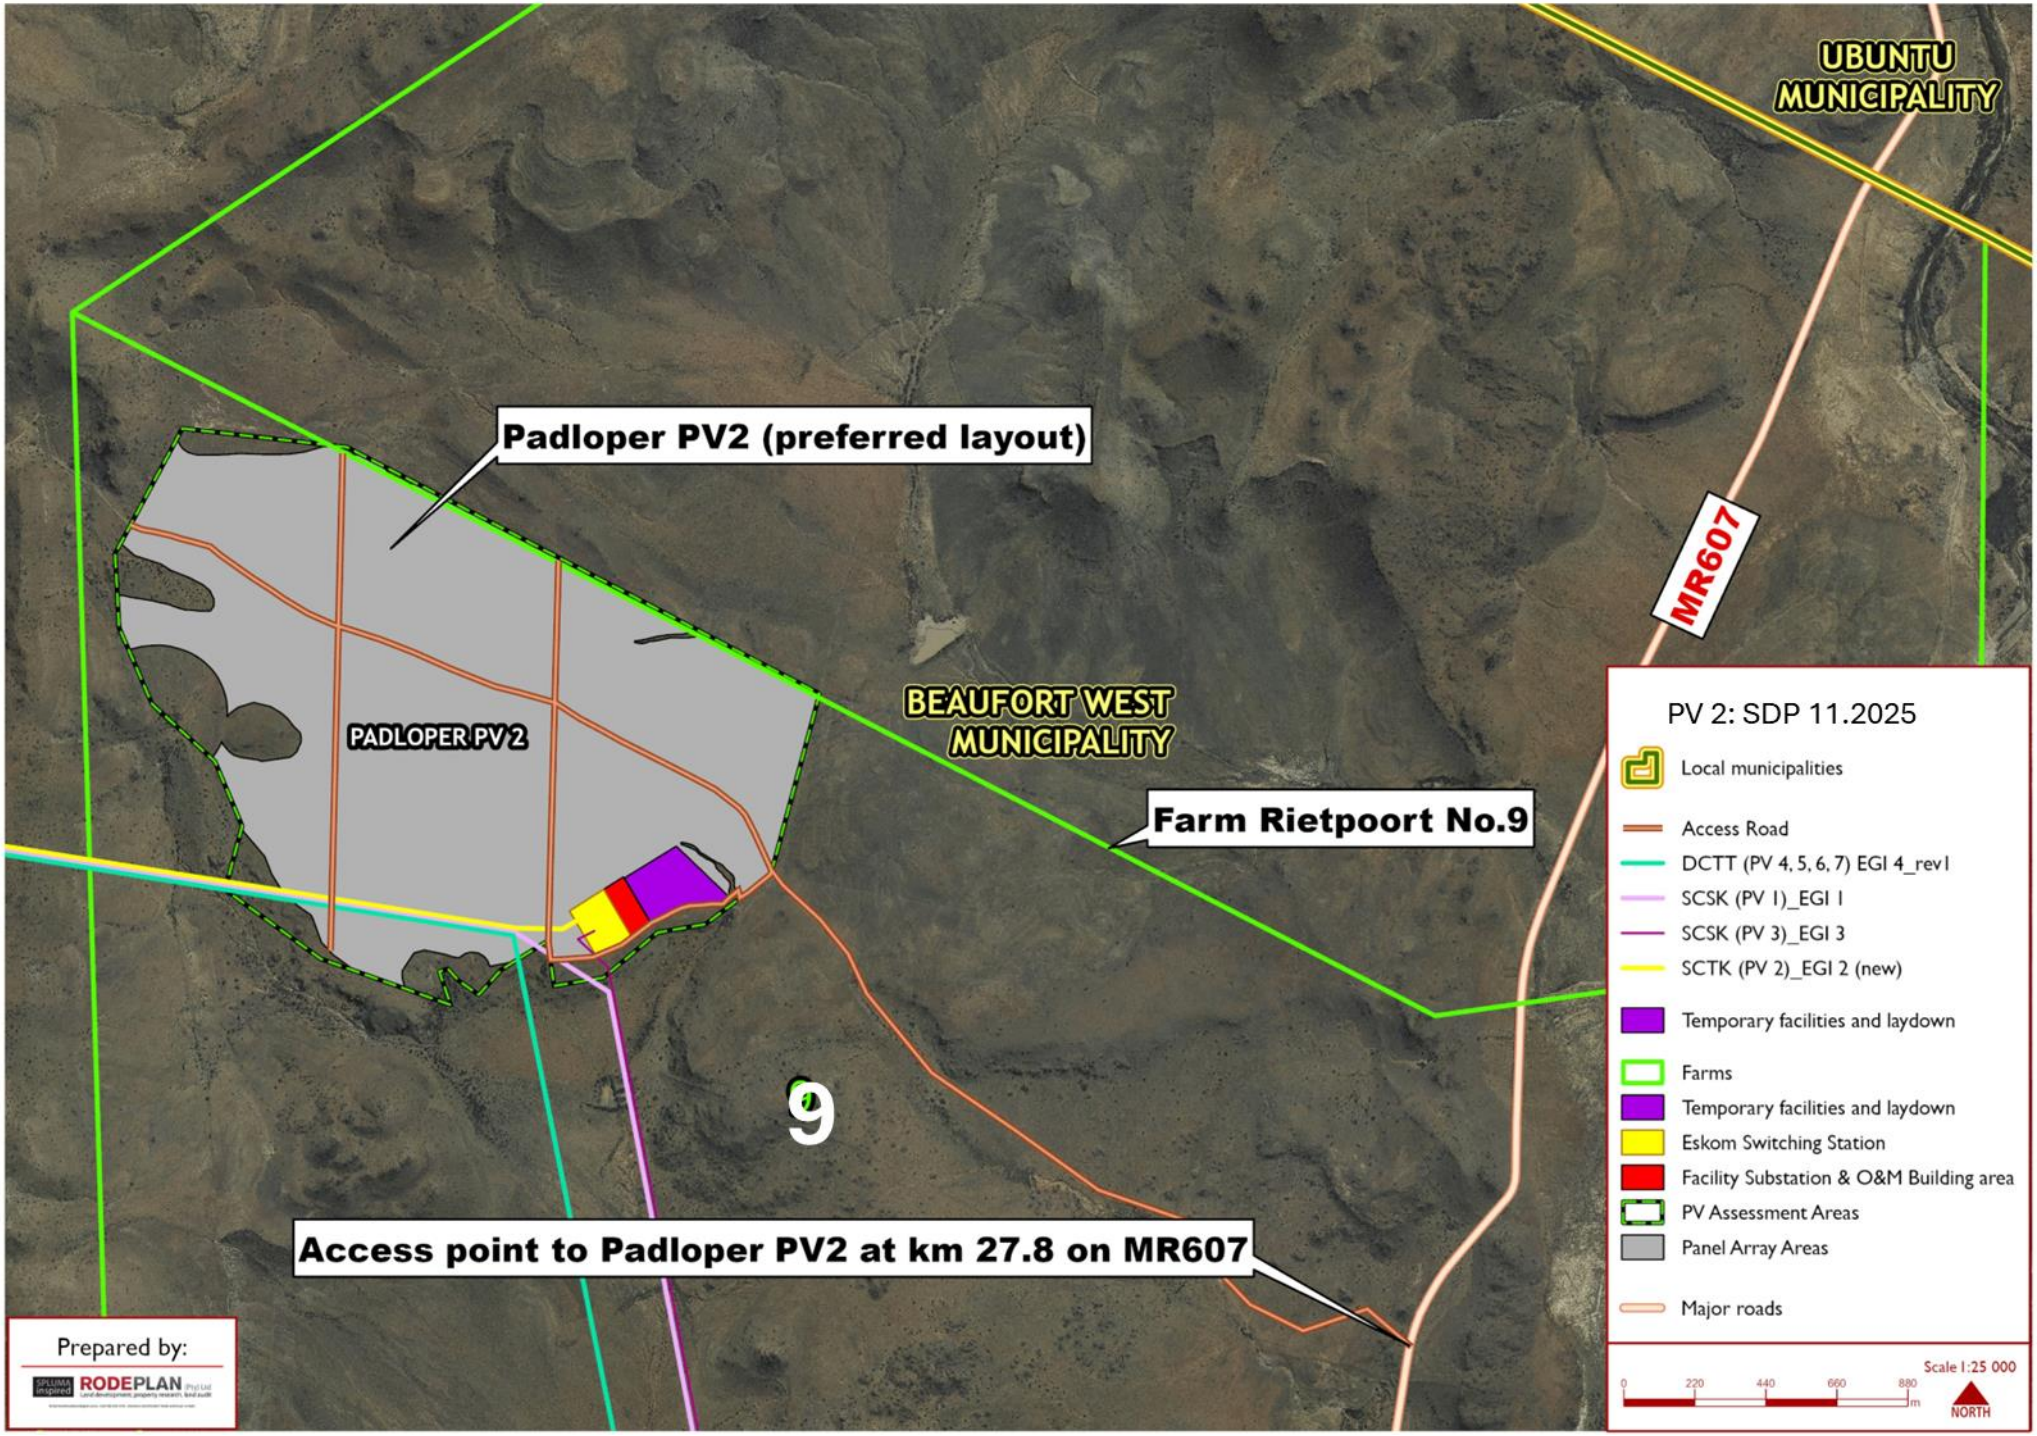

UBUNTU MUNICIPALITY
Padloper PV2 (preferred layout)
MR607
PADLOPER PV 2
BEAUFORT WEST MUNICIPALITY
Farm Rietpoort No.9
9
Access point to Padloper PV2 at km 27.8 on MR607
PV 2: SDP 11.2025
Local municipalities
Access Road
DCTT (PV 4, 5, 6, 7) EGI 4_rev1
SCSK (PV 1)_EGI 1
SCSK (PV 3)_EGI 3
SCTK (PV 2)_EGI 2 (new)
Temporary facilities and laydown
Farms
Temporary facilities and laydown
Eskom Switching Station
Facility Substation & O&M Building area
PV Assessment Areas
Panel Array Areas
Major roads
Scale 1:25 000
0 220 440 660 880 m
NORTH
Prepared by:
SPLUMA inspired RODEPLAN Pty Ltd