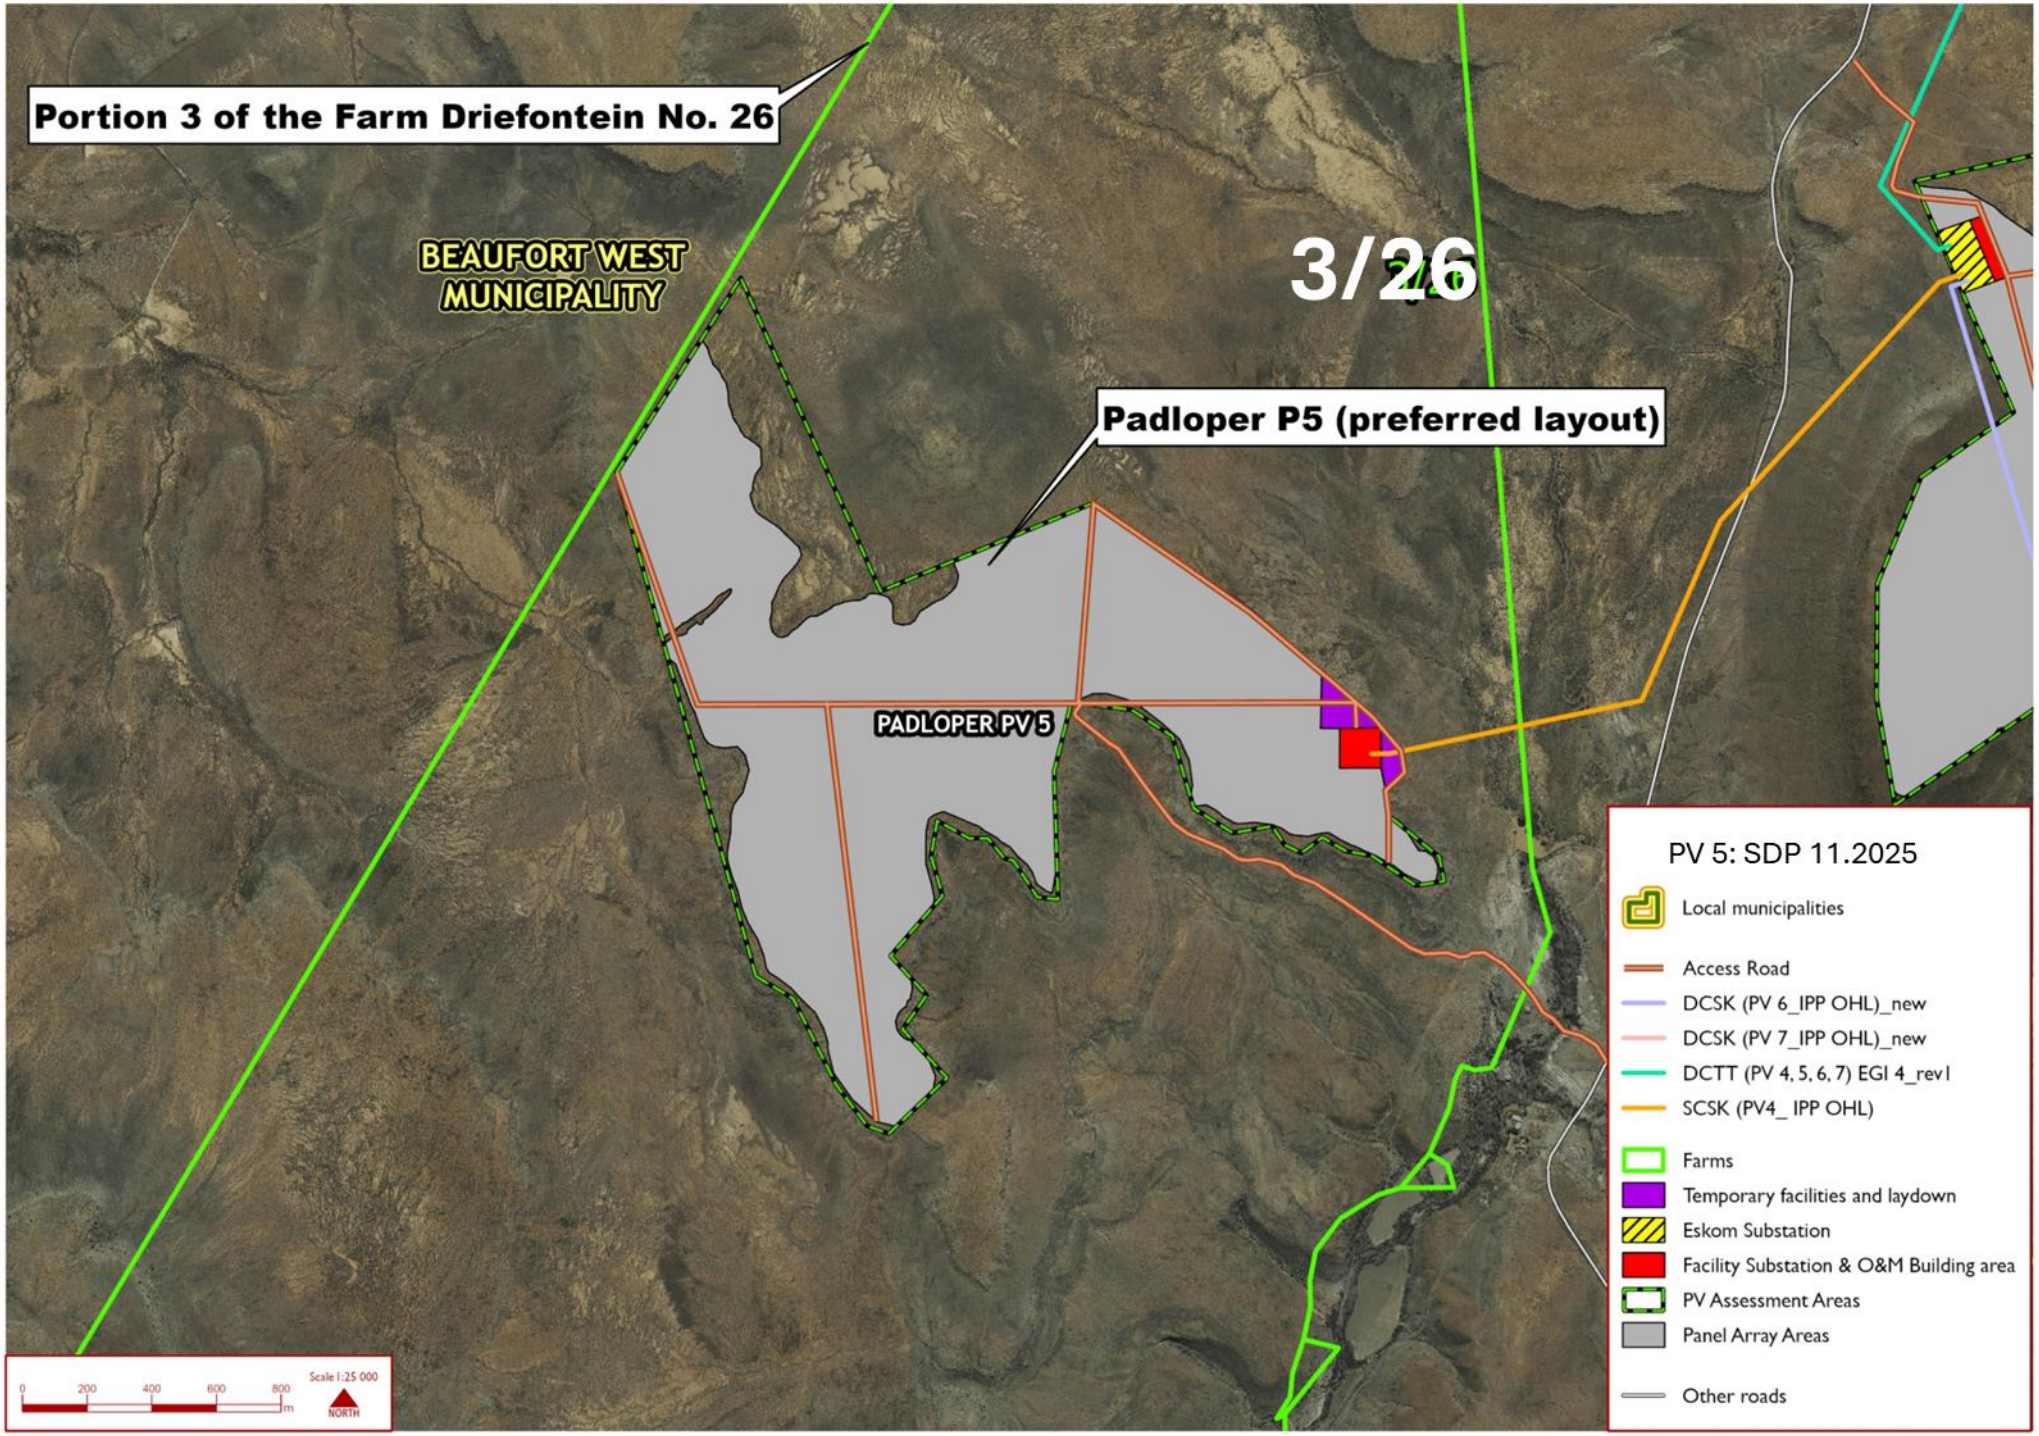

Portion 3 of the Farm Driefontein No. 26
BEAUFORT WEST MUNICIPALITY
3/26
Padloper P5 (preferred layout)
PADLOPER PV 5
PV 5: SDP 11.2025
Local municipalities
Access Road
DCSK (PV 6_IPP OHL)_new
DCSK (PV 7_IPP OHL)_new
DCTT (PV 4, 5, 6, 7) EGI 4_rev1
SCSK (PV4_ IPP OHL)
Farms
Temporary facilities and laydown
Eskom Substation
Facility Substation & O&M Building area
PV Assessment Areas
Panel Array Areas
Other roads
0 200 400 600 800 m
Scale 1:25 000
NORTH